"THE RIDGE"

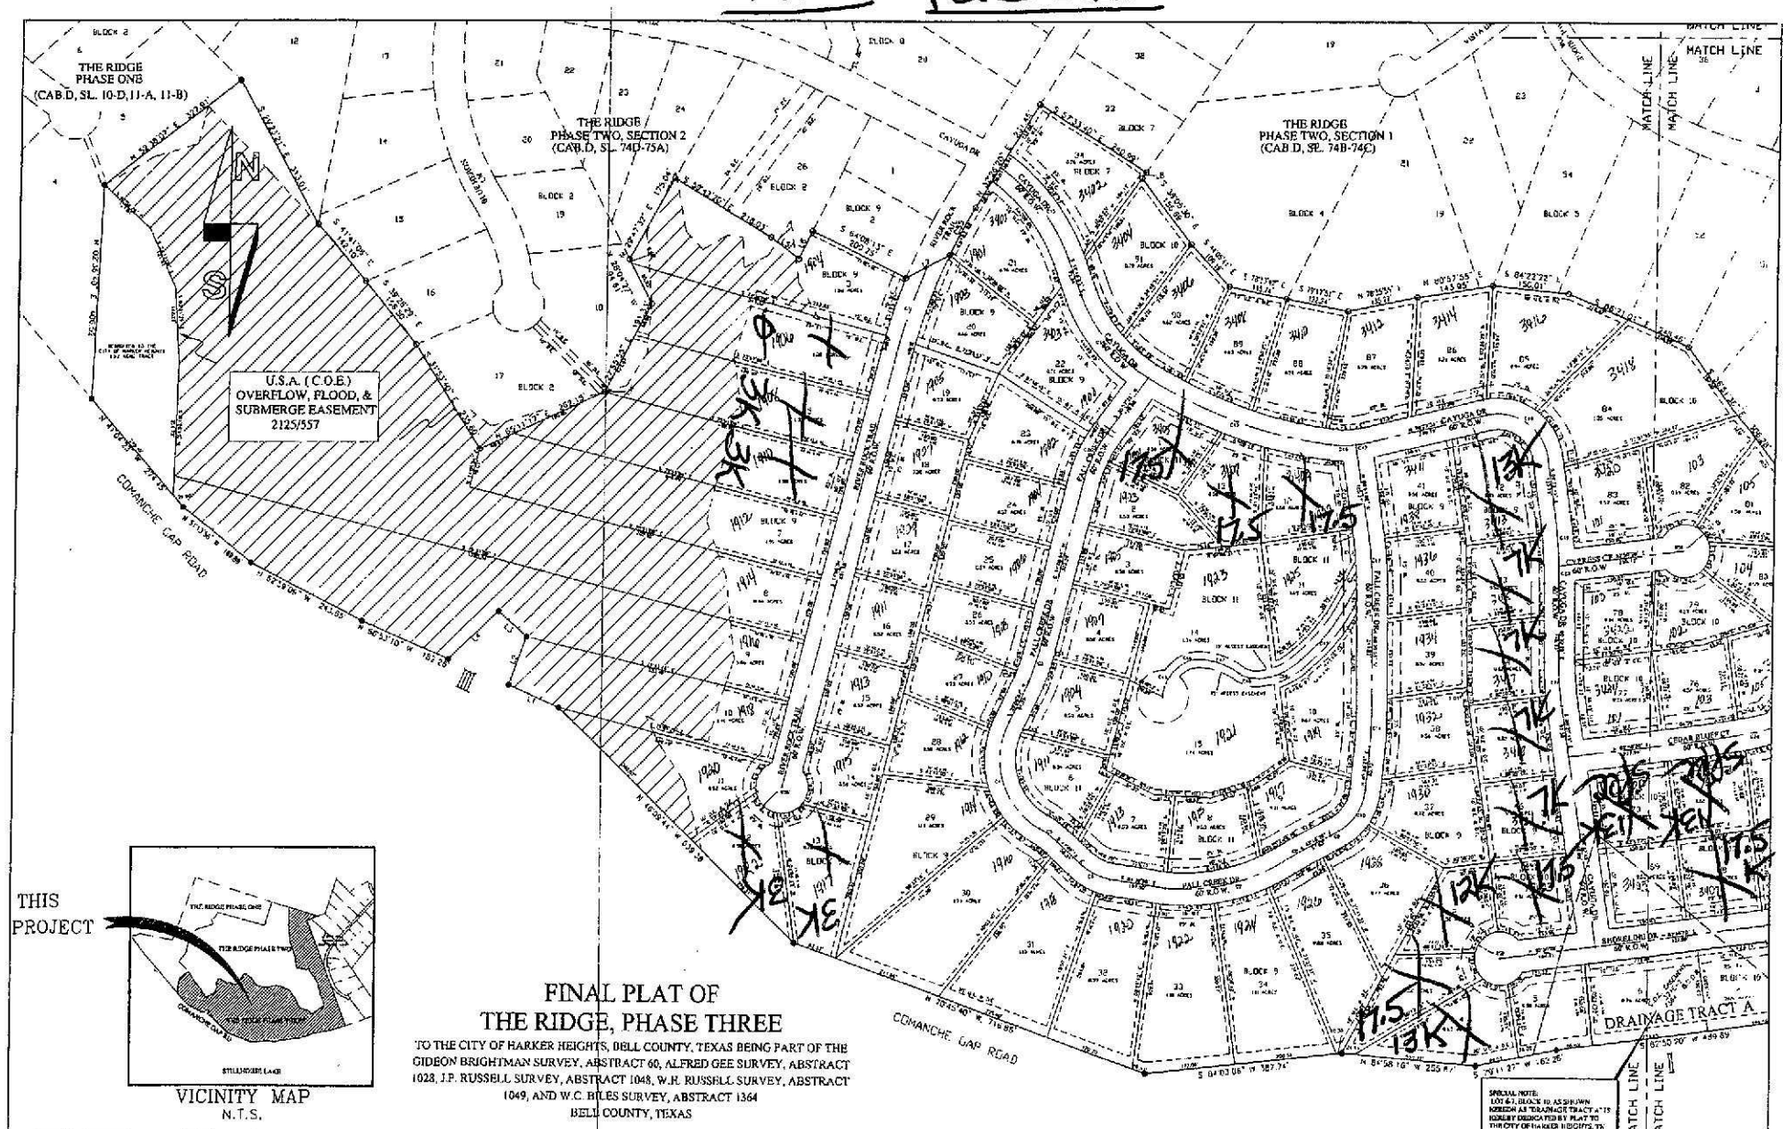
THE RIDGE PHASE ONE (CAB.D, SL. 10-D,11-A, 11-B)
THE RIDGE PHASE TWO, SECTION 2 (CAB.D, SL. 74D-75A)
THE RIDGE PHASE TWO, SECTION 1 (CAB.D, SL. 74B-74C)
U.S.A. (C.O.E.) OVERFLOW, FLOOD, & SUBMERGE EASEMENT 2125/557
COMANCHE GAP ROAD
CAYUGA DR
FALL CREEK DR
MATCH LINE
DRAINAGE TRACT A
THIS PROJECT
VICINITY MAP
N.T.S.
FINAL PLAT OF
THE RIDGE, PHASE THREE
TO THE CITY OF HARKER HEIGHTS, BELL COUNTY, TEXAS BEING PART OF THE GIDEON BRIGHTMAN SURVEY, ABSTRACT 60, ALFRED GEE SURVEY, ABSTRACT 1028, J.P. RUSSELL SURVEY, ABSTRACT 1048, W.R. RUSSELL SURVEY, ABSTRACT 1049, AND W.C. BILES SURVEY, ABSTRACT 1364
BELL COUNTY, TEXAS
SPECIAL NOTE:
LOT 67, BLOCK 10, AS SHOWN HEREON AS "DRAINAGE TRACT A" IS HEREBY DEDICATED BY PLAT TO THE CITY OF HARKER HEIGHTS, TX
FINAL PLAT OF
THE RIDGE PHASE THREE
City of Harker Heights, Bell County, Texas
W & B DEVELOPMENT, Ltd.
VERA & ASSOCIATES, L.C.
SHEET 1 OF 3